KEYNOTE LEGEND	
Key Value	Keynote Text

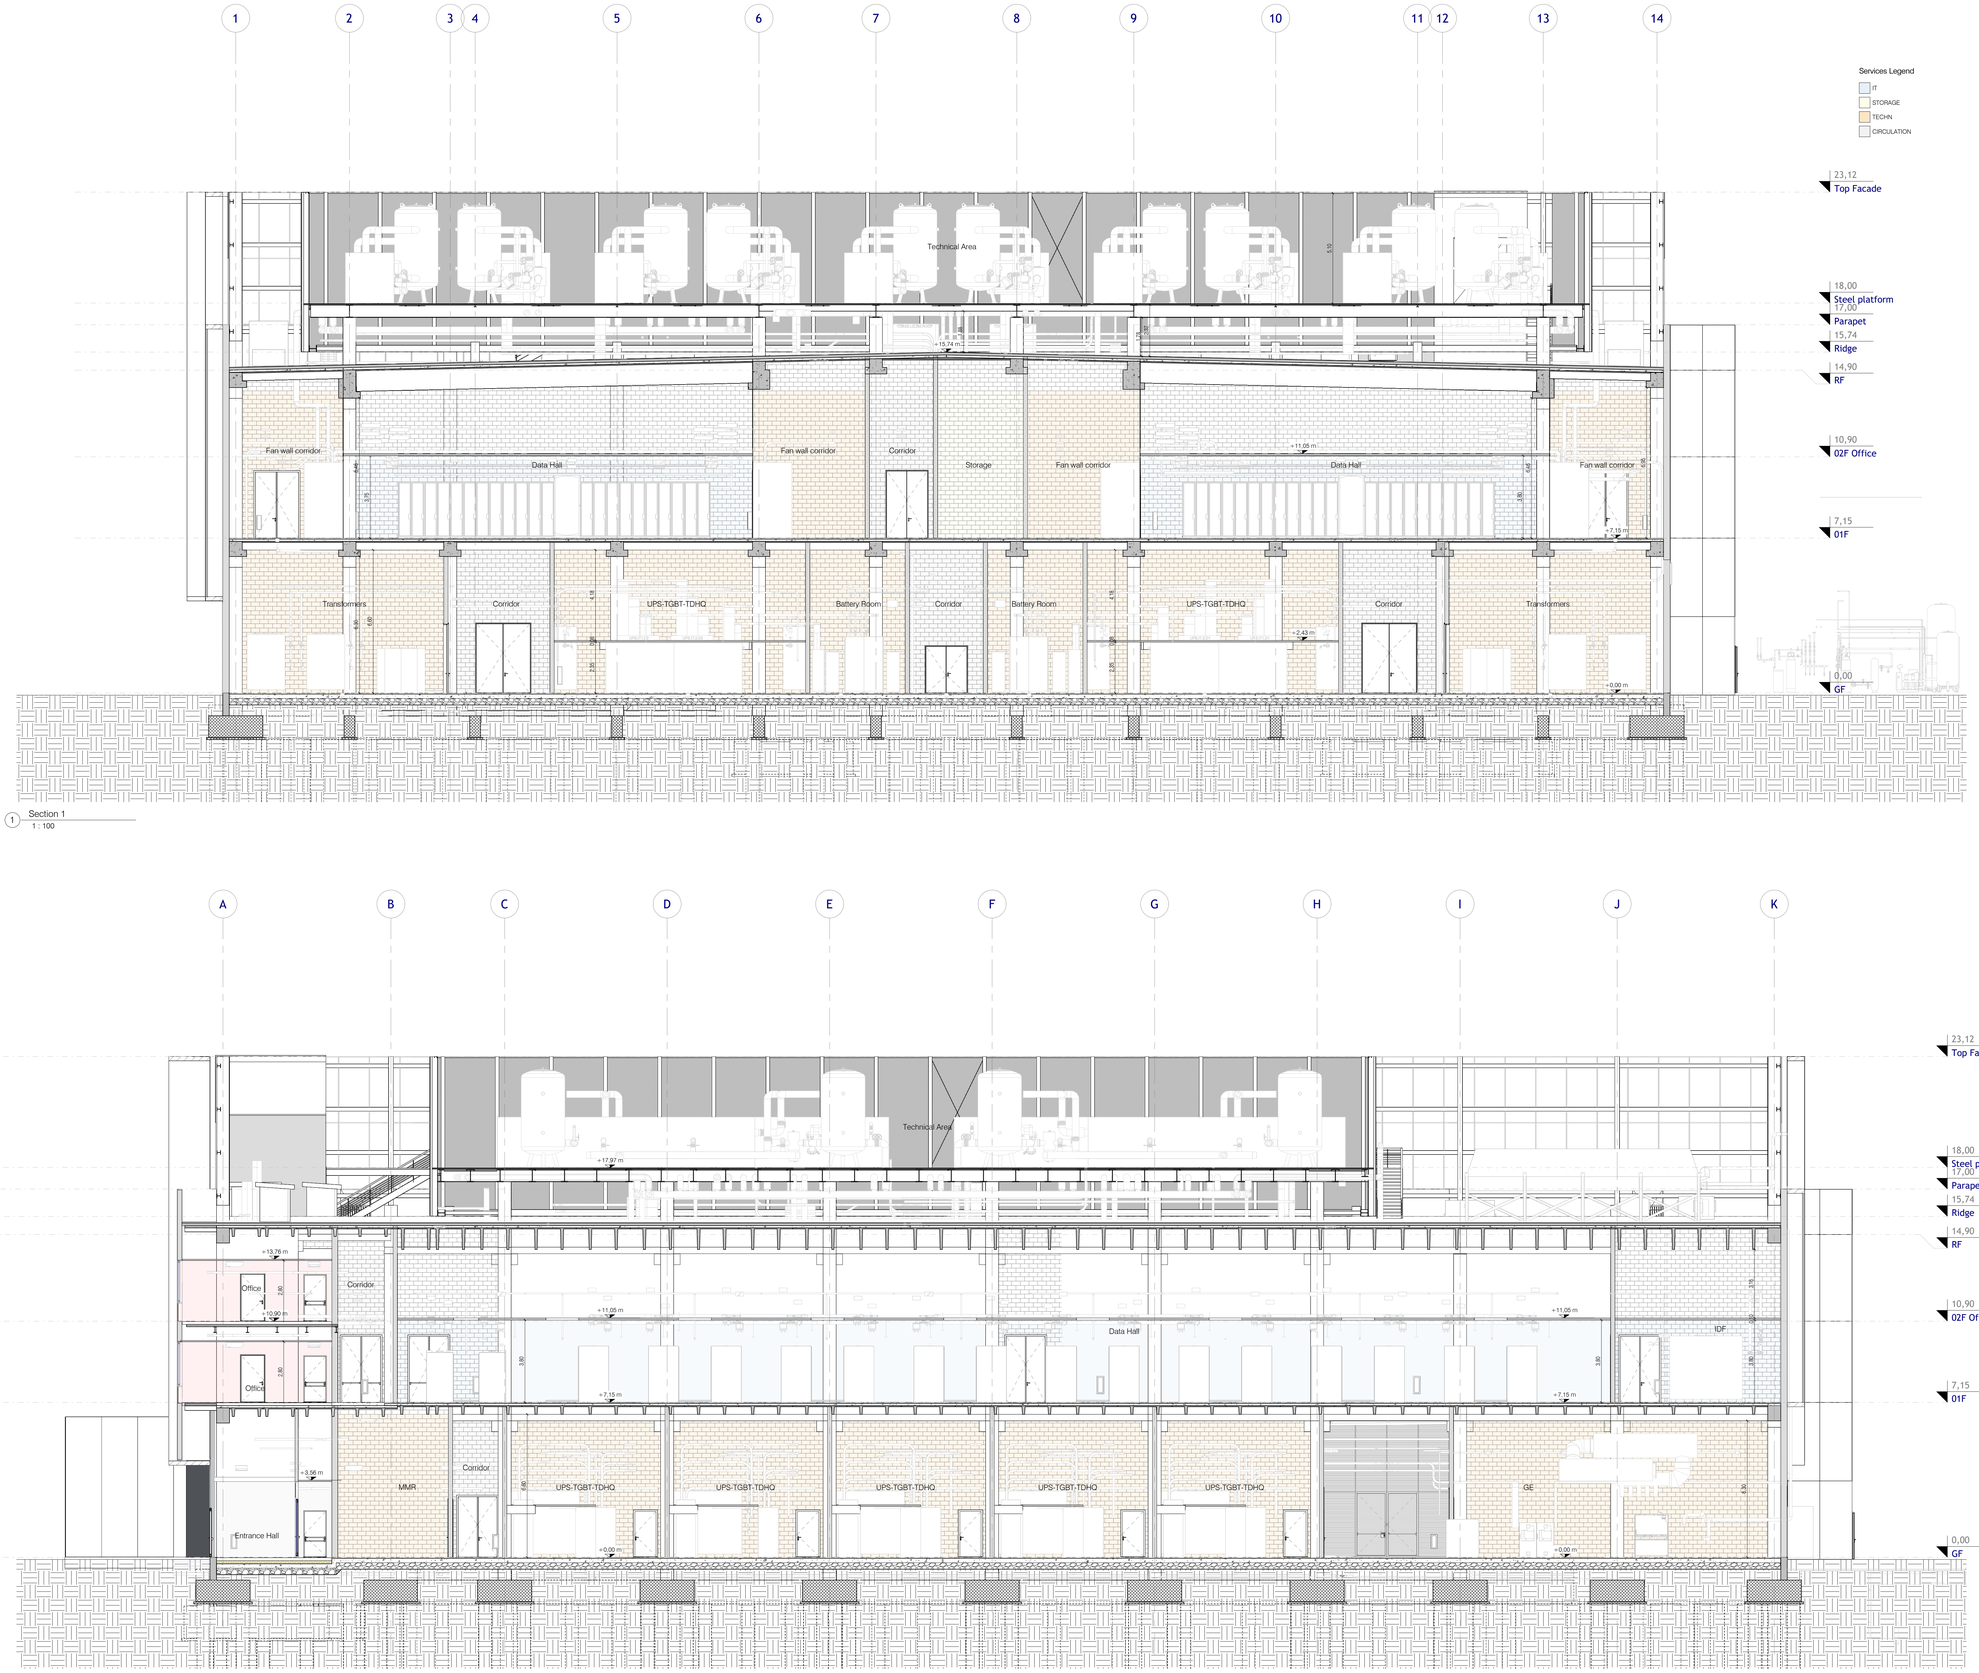

1 Section 1
1 : 100

2 Section 2
1 : 100

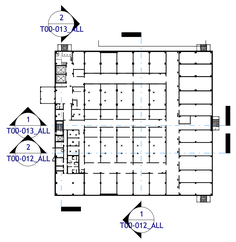

CAP INGELEC
RENEWABLE ENERGIES

Bât. ORGANDI
Esplanade Miriam Makeba
18 allée Gerda Taro
69100 VILLEURBANNE - France

Tel : +33 (0)4 37 40 00 70

e-mail: capingelec69@capingelec.com
Internet : www.capingelec.com

EXECUTIVE ARCHITECT DESIGN & MEP LOCALIZATION:

L22DC

L22DC è una divisione di Lombardini22 S.p.A.
Via Lombardini 22
20143 Milano, Italia
T +39 02 36 59 63 00
www.l22.it

STRUCTURAL CONSULTANT:

SPS
Studio Progetti Strutturali

S.P.S. s.r.l. STUDIO PROGETTI STRUTTURALI
Via Melchiorre Gioia 64
Milano, Italia
T +39 02 67 04 199
www.spsstrutture.it

ENVIRONMENTAL CONSULTANT:

ambiente...

AMBIENTE S.p.A.
Via Frassina 21
54033 Nazzano,
Carrara (MS), Italia
T +39 0585 835823
www.ambientesc.it

Data4
SMART & SCALABLE DATA CENTERS

D4-MIL1

Cornaredo MI
ITALY

TRADE :
T00 -
Architecture

Building Sections

Sections

Version	Date	Review	Designer		Auditor		Approver	
A	06/06/2024	First emission	L22	x	CAP	x	CAP	x

CLIENT	CAMPUS	PROJECT	PHASE	TRADE	AUTHOR	TYPE	STEP	LEVEL	NUMBER	VERSION
D4	MIL	DC12	RB3	T00	L22	DWG	ALL	ALL	012	A

Paper Size : A0

SCALE : 1:100

FILE NAME :	MODEL NAME :	REFERENCE :
D4-MIL-DC12-RB3-T00-L22-DWG-ALL-ALL-012-A	D4_MIL_DC12_CART_A0-A1-A2_R23	T-TD23059-A